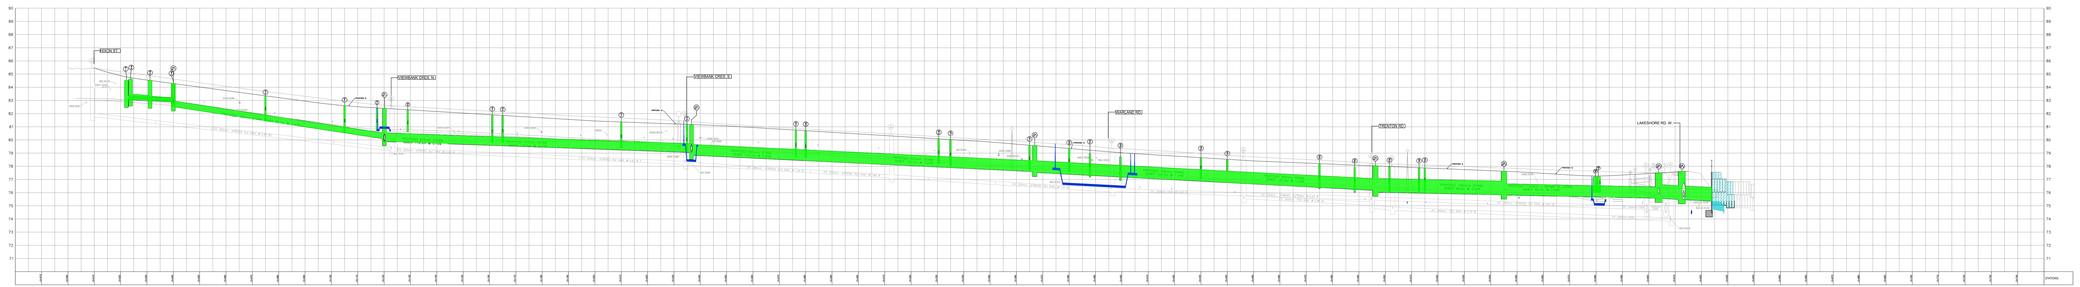

TRUE NORTH

- PROPOSED STORM SEWER
- PROPOSED WATERMAIN
- PROPOSED DROPCURB
- PROPOSED CURB & GUTTER
- PROPOSED GRANULAR BOULEVARD
- PROPOSED CONCRETE SIDEWALK
- PROPOSED TACTILE PLATES
- PROPOSED ASPHALT ROADWAY PAVEMENT
- PROPOSED STORM SEWER MANHOLE
- PROPOSED CATCHBASIN
- PROPOSED DOUBLE CATCHBASIN
- PROPOSED RIPRAP
- PROPOSED ARMOR STONE WALL

wsp

OAKVILLE